O'REILLY-PEPIN RESIDENCE
BASEMENT FURNITURE PLAN

AUGUST 2015

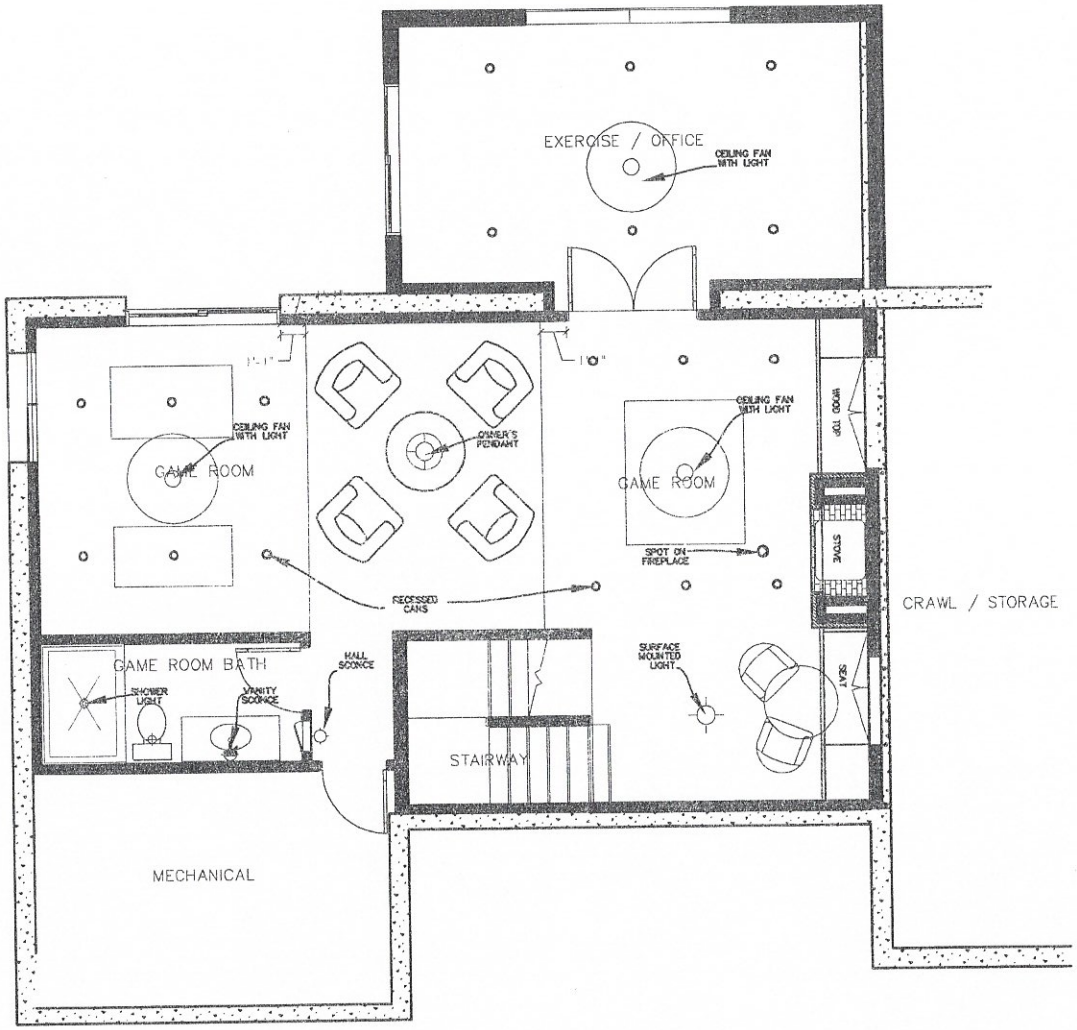

BASEMENT FLOOR PLAN
Scale: 1/4" = 1'-0"

NOTE: ALL DIMENSIONS
TO BE FIELD VERIFIED.

DESIGNorigins LLC

SCALE: 1/8" = 1'-0"

O'REILLY-PEPIN RESIDENCE

BASEMENT GAME ROOM FEATURE WALL

AUGUST 2015

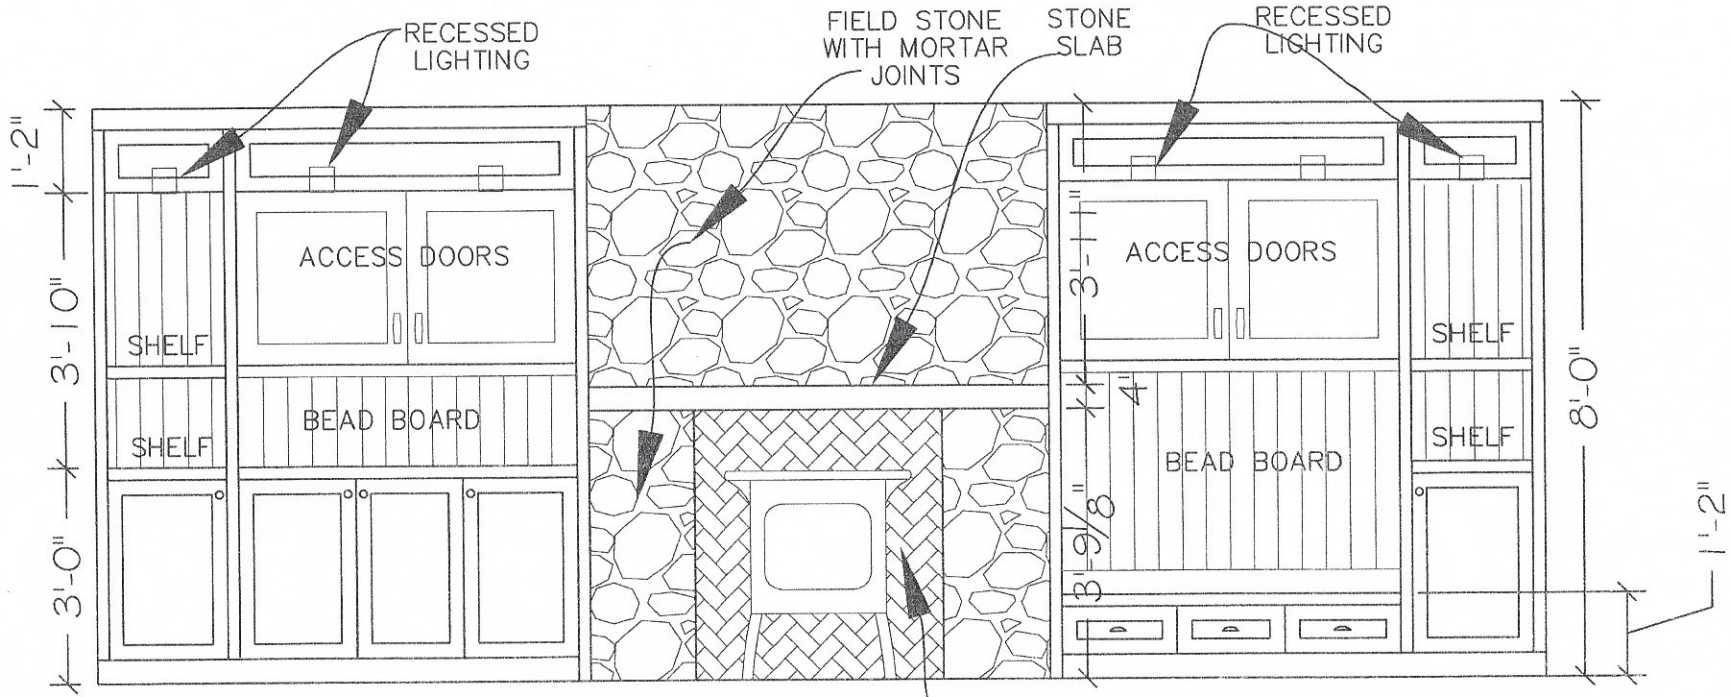

GAME ROOM ELEVATION VIEW

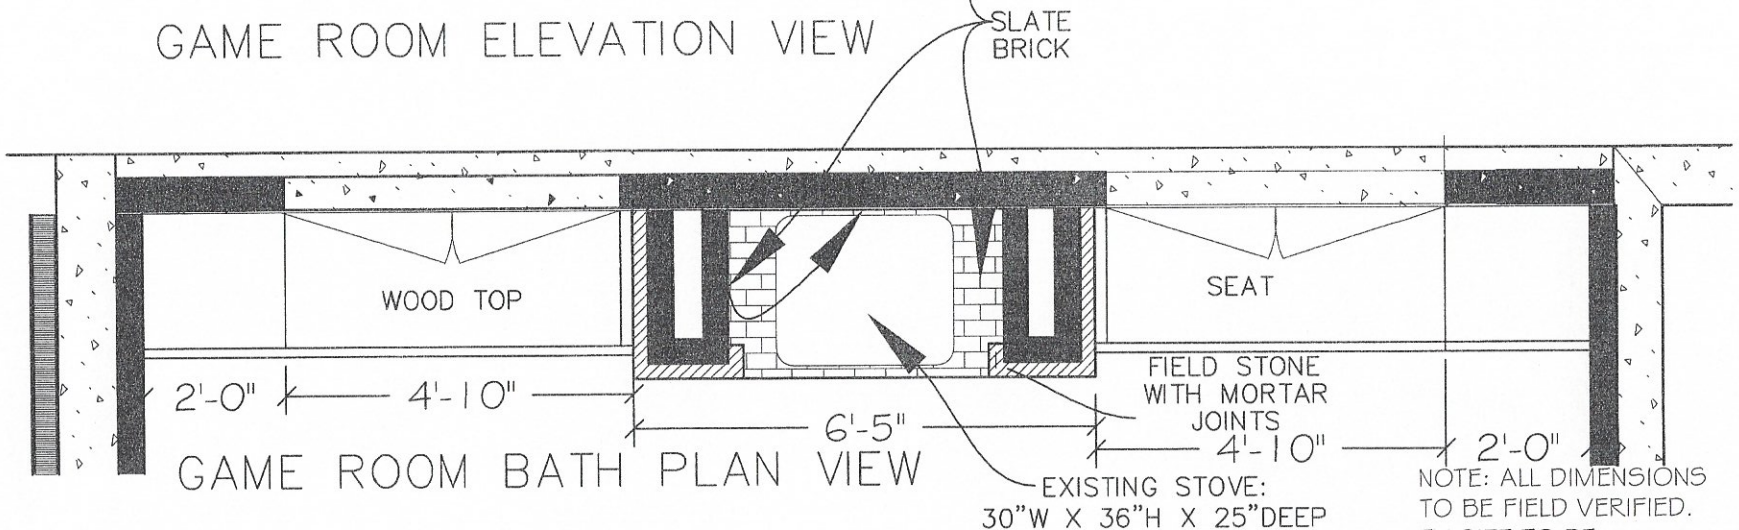

GAME ROOM BATH PLAN VIEW

NOTE: ALL DIMENSIONS TO BE FIELD VERIFIED. TV SIZE TO BE DETERMINED.

SCALE: 3/8" = 1'-0"

DESIGNorigins LLC

O'REILLY-PEPIN RESIDENCE
GAME ROOM SELECTIONS

ITEM	DESCRIPTION	NOTES
Fireplace for Stove	**Fieldstone:** Dutch Quality Stone, Tan Fieldstone Mortar Set. **Stone Slab Hearth:** Slab Material to Coordinate with Fieldstone. **Slate Brick:** MSI, California Gold Slate, Brick Pattern Tumbled. **Mortar Joints:** To Match Custom Building Products, #145 Light Smoke.	See Basement Feature Wall Sketch for More Information.
Cabinetry	**Alder Wood Cabinetry:** with Raised Panel Doors and Bead Board Backs. Stain to Coordinate with Existing Woods.	
Cabinetry Hardware	**Drawer Hardware:** Top Knobs, Nouveau III Grooved Pulls, 5-1/16"cc, M1135-BLK, Flat Black. **Door Hardware:** Top Knobs, Nouveau III Dome Knob, 1-1/8"cc, M1117-BLK, Flat Black.	
Lighting	Lights and Ceiling Fans To Be Determined.	

NOTE: Provide Grouted Material for Owner's Review, Prior to Installation.

O'REILLY-PEPIN RESIDENCE
GAME ROOM SELECTIONS

Fieldstone: Dutch Quality Stone, Tan Fieldstone.

#145 LIGHT SMOKE

Mortar Joints: To Match Custom Building Products, #145 Light Smoke.

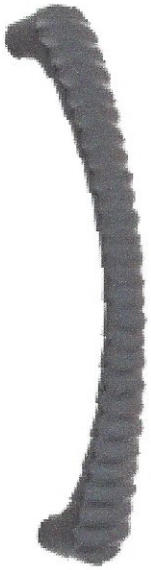

Drawer Hardware:
Top Knobs, Nouveau III Grooved Pulls, 5-1/6"cc, M1135-BLK, Flat Black.

Door Hardware:
Top Knobs, Nouveau III Dome Knobs, 1-1/8"cc, M1117-BLK, Flat Black.