O'REILLY-PEPIN RESIDENCE

MUD ROOM SELECTIONS

ITEM	DESCRIPTION	NOTES
Cabinetry	**Key Drop:** Cabinet to Match Kitchen Cabinetry. **Hardware:** Top Knobs, Normandy Collection, Step Knobs, 1-1/8" dia., M608-PAB Patina Black Finish.	See Mud Room Sketch for More Information.
Cabinetry Top	**Granite:** MSI, Santa Ceceila, Polished Granite, Bullnose Edge.	

O'REILLY - PEPIN RESIDENCE
SKETCH
MUD ROOM PLAN

AUGUST 2015

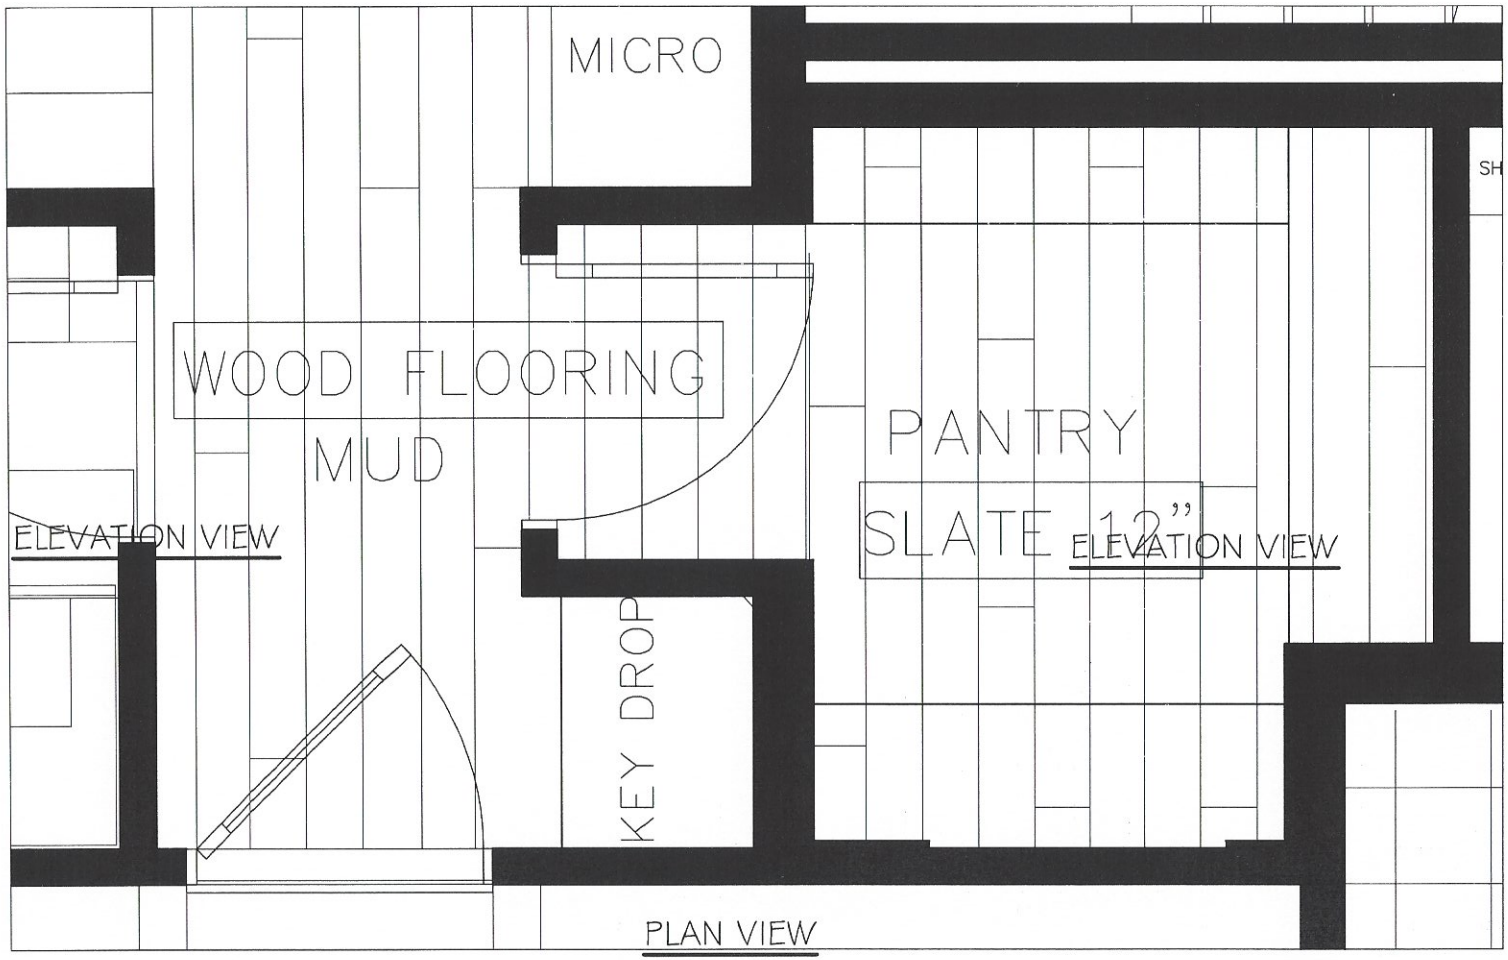

SCALE: 1/2" = 1'-0"

DESIGN*origins*, LLC

O'REILLY - PEPIN RESIDENCE

MUD ROOM KEY DROP

AUGUST 2015

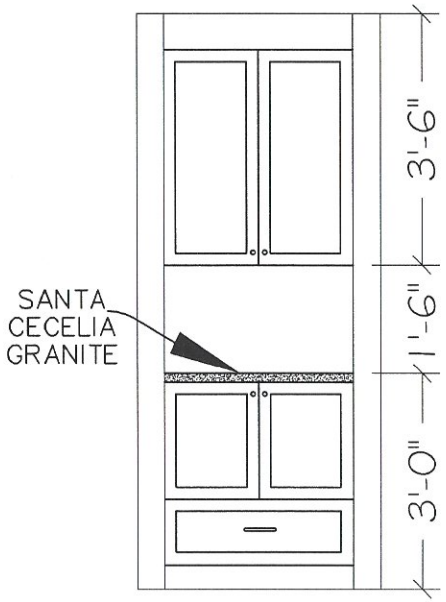

KEY DROP ELEVATION VIEW

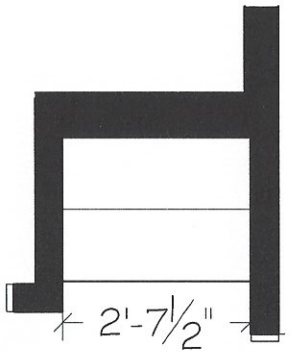

KEY DROP PLAN VIEW

NOTE:
ALL DIMENSIONS
TO BE FIELD
VERIFIED.

SCALE: 3/8" = 1'-0"

DESIGN*origins*, LLC

O'REILLY-PEPIN RESIDENCE
MUD ROOM SELECTIONS

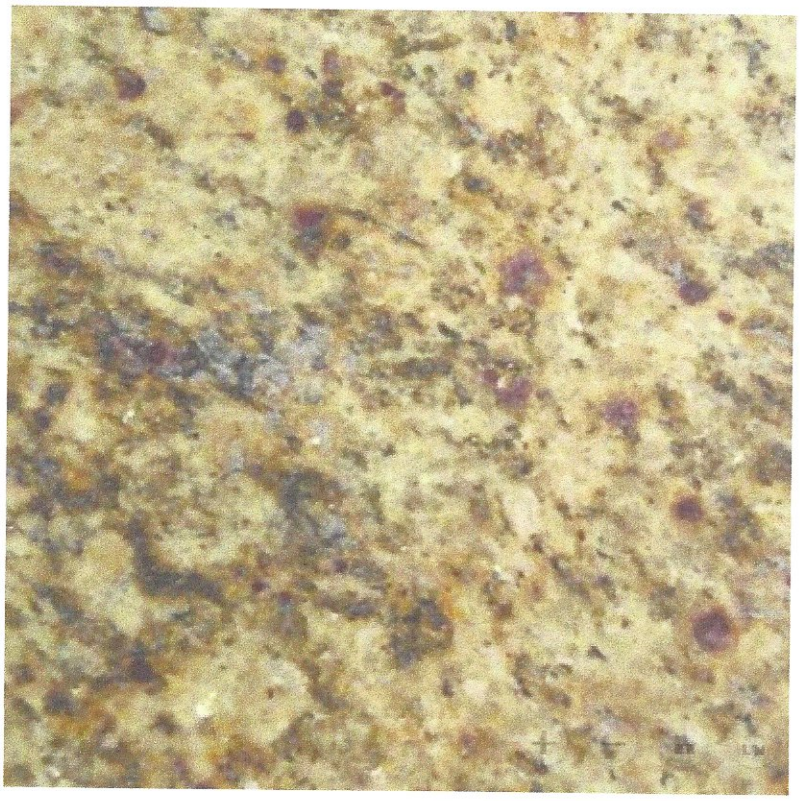

Granite: MSI, Santa Cecelia
Polished Granite,
Bullnose Edge.