O'REILLY-PEPIN RESIDENCE

LIVING ROOM SELECTIONS

ITEM	DESCRIPTION	NOTES
Fireplace	**Fieldstone with Mortar Joints**: Dutch Quality Stone, Tan Fieldstone. Mortar to Match Custom Building Products, #145 Light Smoke. **Stone Slab Hearth**: To Coordinate with Tan Fieldstone. **Hand Hewn Mantle with Corbels**: Stained to Coordinate with Existing Wood.	See Plan and Fireplace Sketch for More Information.
Lighting/ Ceiling Fan	To Be Determined.	

NOTE: Provide Grouted Material for Owner's Review, Prior to Installation.

O'REILLY - PEPIN RESIDENCE
LIVING ROOM PLAN

AUGUST 2015

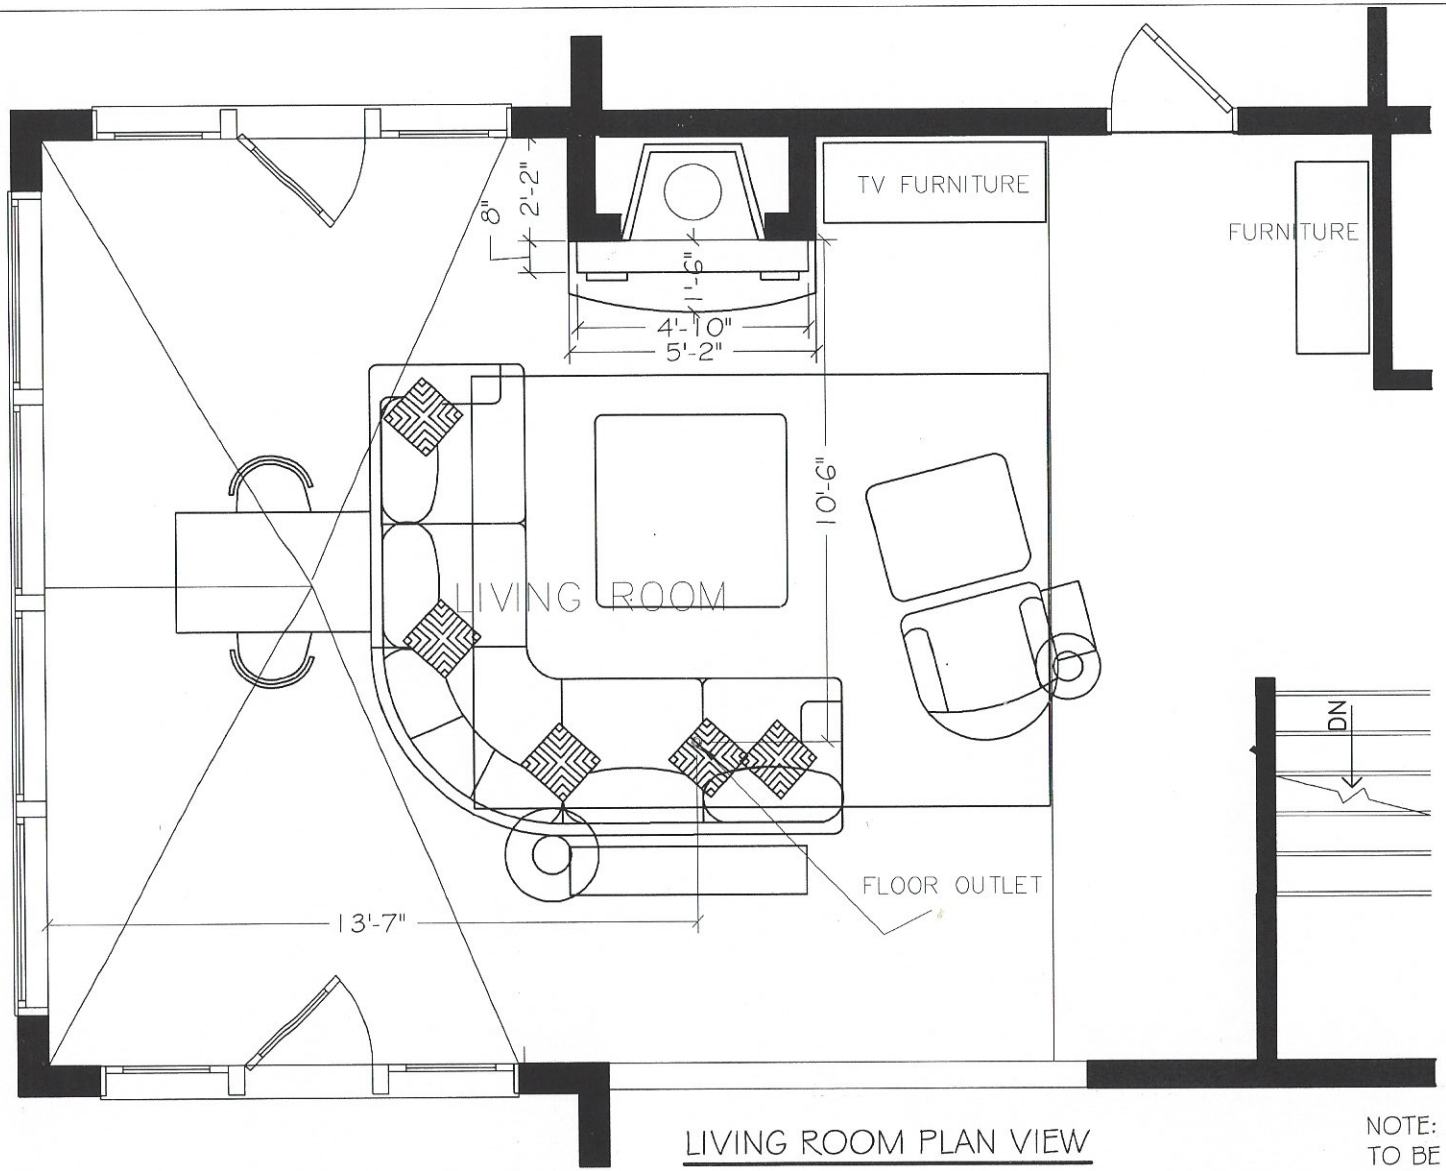

LIVING ROOM PLAN VIEW

NOTE: ALL DIMENSIONS
TO BE FIELD VERIFIED.

SCALE: 1/4" = 1'-0"

DESIGN*origins*, LLC

O'REILLY - PEPIN RESIDENCE
LIVING ROOM FIREPLACE WALL

JULY 2015

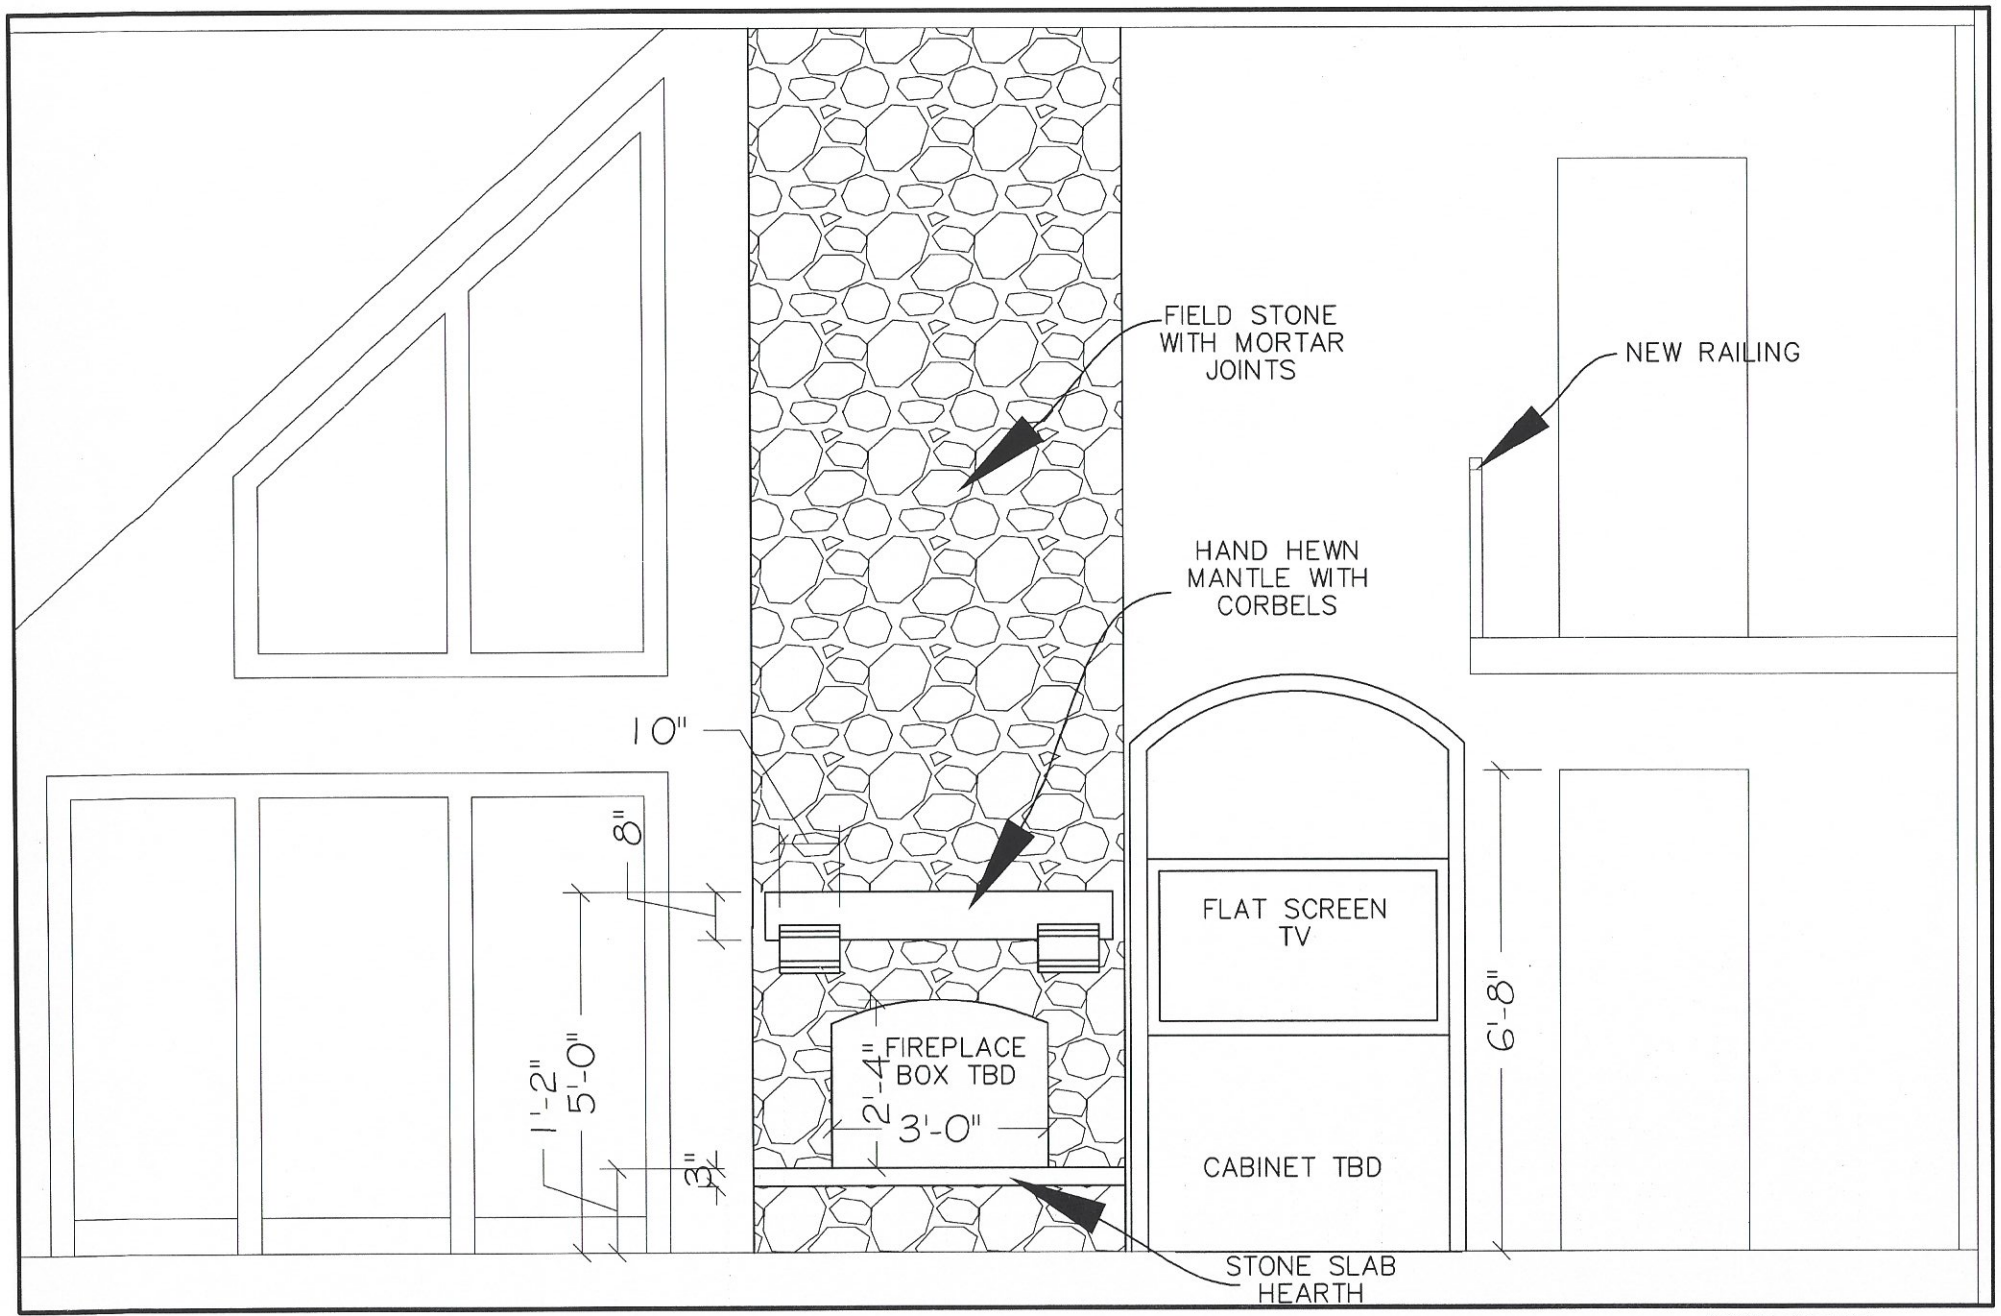

SCALE: 1/4" = 1'-0"

DESIGNorigins, LLC

O'REILLY - PEPIN RESIDENCE
LIVING ROOM FIREPLACE

AUGUST 2015

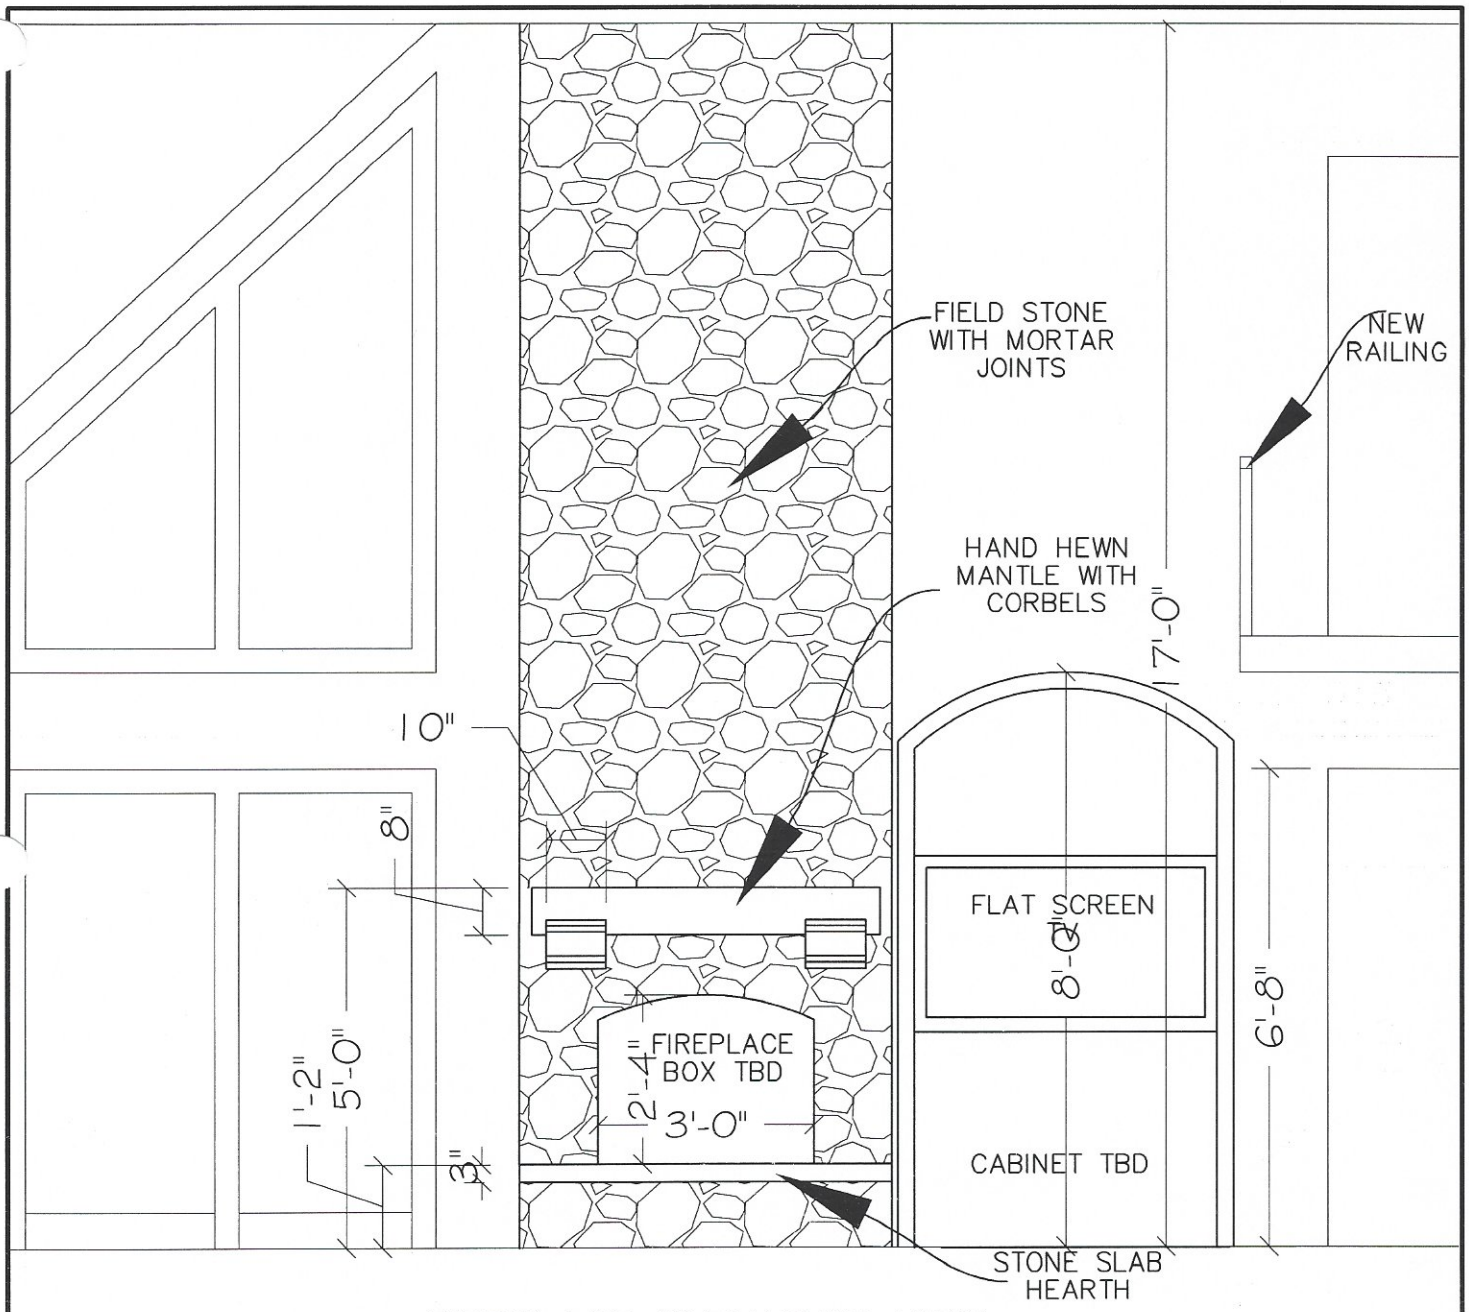

FIREPLACE ELEVATION VIEW

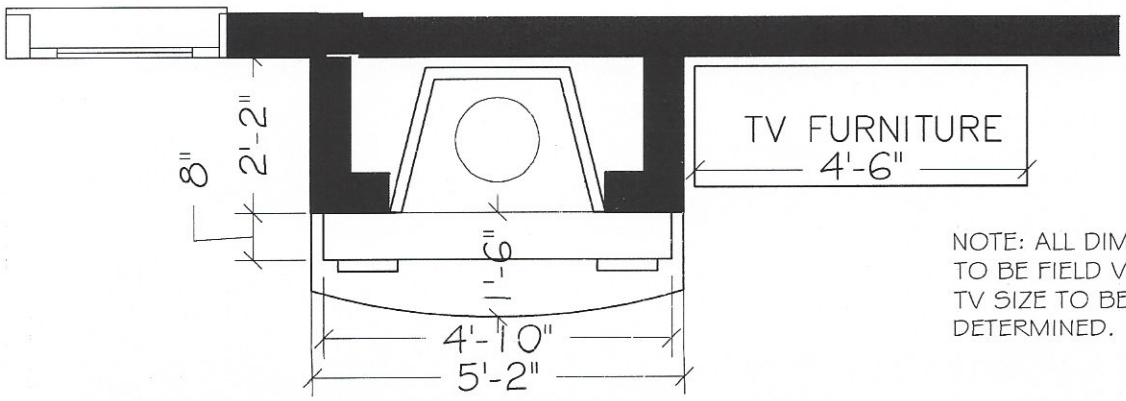

FIREPLACE PLAN VIEW

NOTE: ALL DIMENSIONS TO BE FIELD VERIFIED. TV SIZE TO BE DETERMINED.

SCALE: 3/8" = 1'-0"

DESIGNorigins, LLC

O'REILLY-PEPIN RESIDENCE
LIVING ROOM SELECTIONS

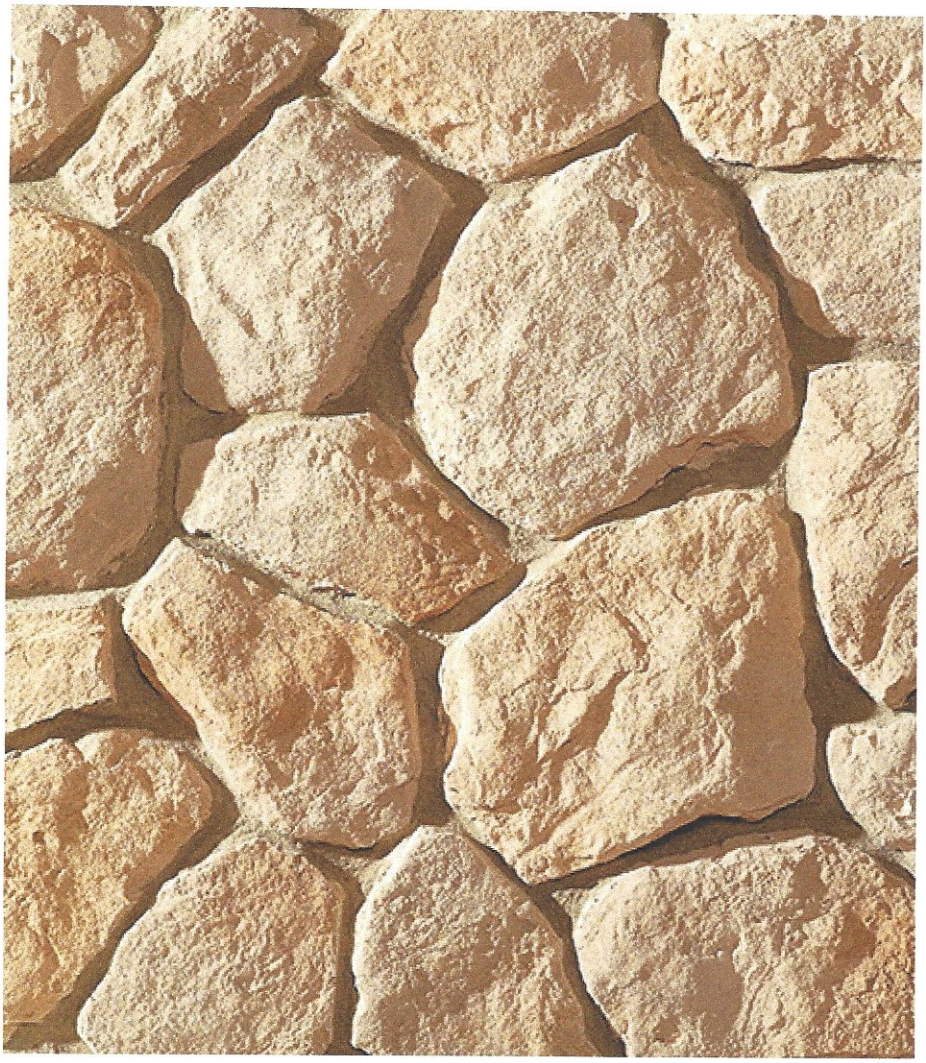

Fieldstone: Dutch Quality Stone, Tan Fieldstone.

Mortar Joints: To Match Custom Building Products, #145 Light Smoke.

#145 LIGHT SMOKE