O'REILLY-PEPIN RESIDENCE

MASTER BATH SELECTIONS

ITEM	DESCRIPTION	NOTES
Cabinetry	Custom Vanity Cabinet per Designer's Drawing. **Painted Finish:** Sherwin Williams, High Reflective White, SW7757 in Low Sheen Enamel Finish. **Drawer Hardware:** Top Knobs, Asbury Cup Pull, 9-9/16"cc, M1301-PN, Polished Nickel Finish. **Door Hardware:** Top Knobs, Asbury Buckle Pull, 5-1/16"cc, M1267-PN, Polished Nickel Finish.	See Master Bath Sketches for More Information.
Vanity Top	**Marble Slab:** MSI, Crema Marfil Marble, Polished, 3cm Pre-Fab Slab Vanity Top. Under Mount Sinks.	See Master Bath Sketches for More Information.
Wainscot/ Splash at Vanity Wall	**Marble Brick**: MSI, Crema Marfil Tumbled Marble, 3"x 6" (Brick Set). **Marble 1/2" Molding:** MSI, Crema Marfil Marble, Pencil Molding 1/2"x 12". **Glass Mosaic:** MSI, Mocha Cream Blend Glass Mosaic, 1"x1"x8mm, (SMOT-GLSB-MC8mm). **Grout**: Custom Building Products, #145 Light Smoke.	See Master Bath Sketches for More Information.
Medicine Cabinets	(2) Recessed Mirrored Medicine Cabinets by Cabinet Shop. Approximate Size: 28"w x 30"tall. Painted White to Match Vanity Cabinet.	See Master Bath Sketches for More Information.
Shower Walls	**Marble Tile:** MSI, Crema Marfil Marble, Polished 12"x 12". **Marble 1/2" Molding:** MSI, Crema Marfil Marble, Pencil Molding 1/2"x 12". **Glass Mosaic:** MSI, Mocha Cream Blend Glass Mosaic, 1"x1"x8mm, (SMOT-GLSB-MC8mm). Bench Seat Face. **Marble Slab:** MSI, Crema Marfil Marble, Polished, 3cm Pre-Fab Slab Material, Bullnose Edge. Custom for Bench Seat Top. **Grout**: Custom Building Products, #145 Light Smoke.	See Master Bath Sketches for More Information.
Shower Floor	**Marble Border**: MSI, Crema Marfil Tumbled Marble, 3"x 6", TCREMAR36T. **Pebble Inset**: Emser Tile, Rivera Pebbles (Flat), Color: Cream on 12"x 12" Mesh, M05PEBBCR1212MF. **Grout**: Custom Building Products, #145 Light Smoke.	See Master Bath Sketches for More Information.
Tub Deck & Face	**Marble Tile:** MSI, Crema Marfil Marble, Polished 12"x 12". **Grout**: Custom Building Products, #145 Light Smoke.	See Master Bath Sketches for More Information.
Tub Splash	**Glass Mosaic:** MSI, Mocha Cream Blend Glass Mosaic, 1"x1"x8mm, (SMOT-GLSB-MC8mm). **Marble 1/2" Molding:** MSI, Crema Marfil Marble, Pencil Molding 1/2"x 12". **Grout**: Custom Building Products, #145 Light Smoke.	See Master Bath Sketch for Soap Recess Information. DESIGN *origins* 8/20/2015

NOTE: Provide Grouted Material for Owner's Review, Prior to Installation.

O'REILLY-PEPIN RESIDENCE
MASTER BATH SELECTIONS

ITEM	DESCRIPTION	NOTES
Lighting	Vanity Lights: To be Determined.	
Plumbing	**Sink:** Kohler, Serif Undermount Sink, K-2824-0. White Enamel Cast Iron. **Faucet:** Kohler, Kelston, Wide-Spread Faucet in Polished Chrome. **Toilet:** Kohler, Kelston, Comfort Height, 2-piece, Elongated, White. **Shower Faucet:** Kohler, Kelston, Rite-Temp Shower Faucet, in Polished Chrome.	Use Existing Tub.

O'REILLY - PEPIN RESIDENCE
MASTER BATH PLAN

AUGUST 2015

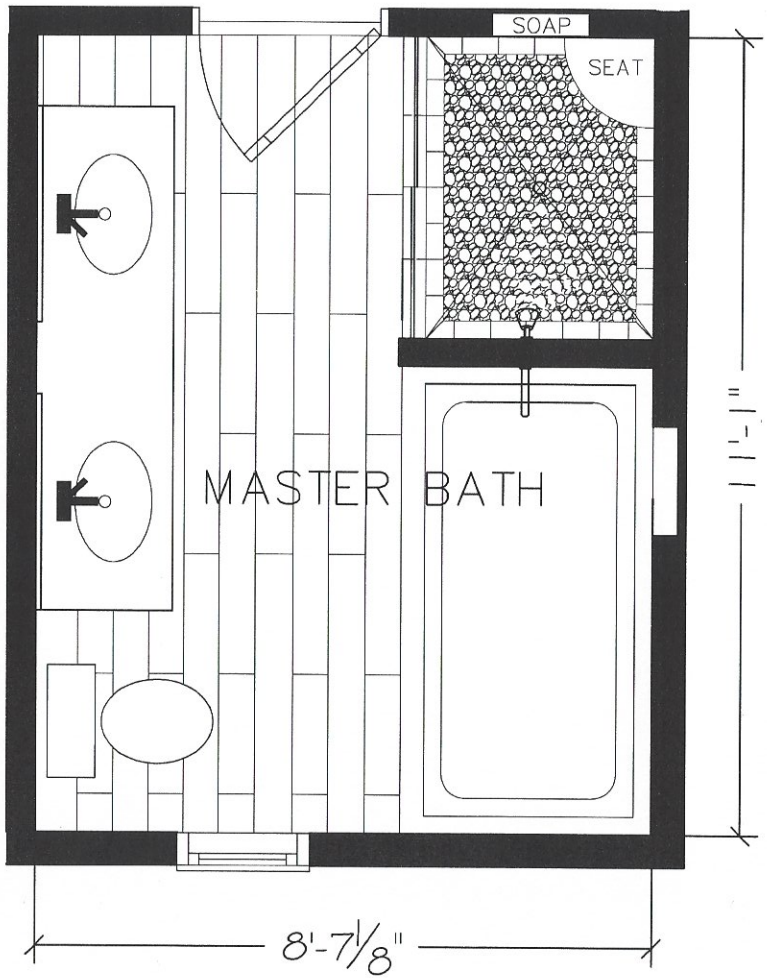

NOTE:
ALL DIMENSIONS
TO BE FIELD
VERIFIED.

SCALE: 3/8" = 1'-0"

DESIGNorigins, LLC

O'REILLY - PEPIN RESIDENCE
MASTER BATH VANITY ELEVATION

AUGUST 2015

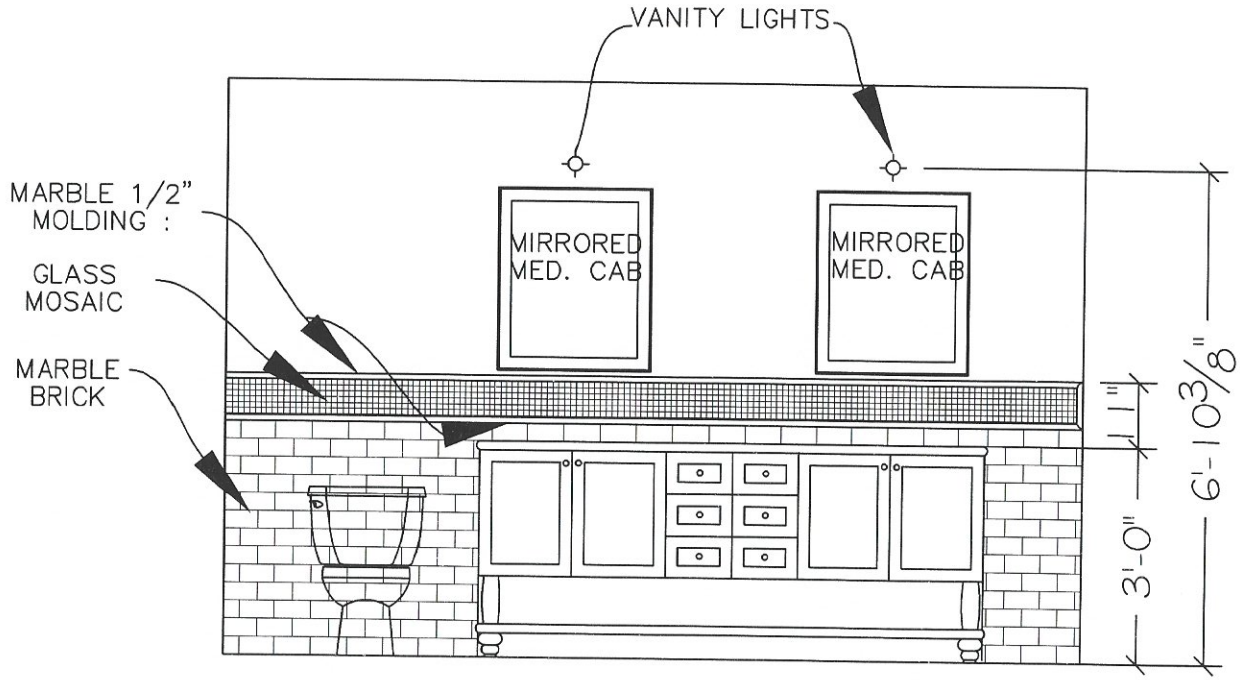

MASTER BATH ELEVATION VIEW

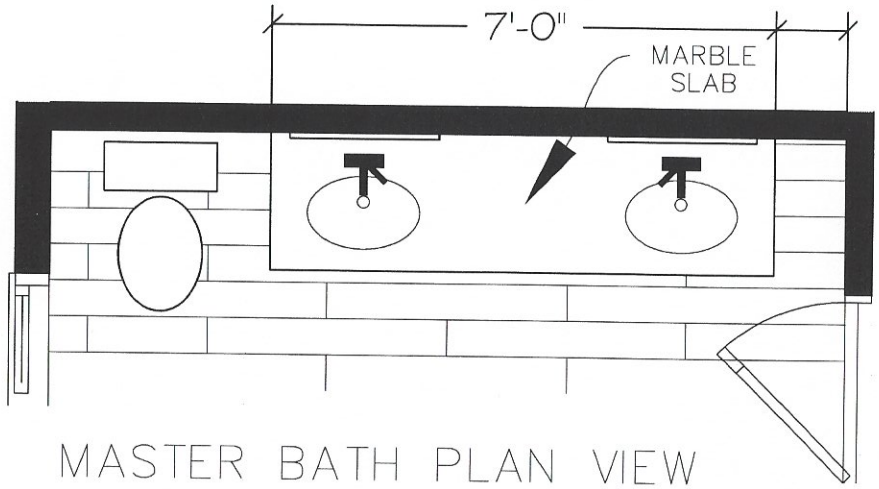

MASTER BATH PLAN VIEW

NOTE:
ALL DIMENSIONS TO BE FIELD VERIFIED.

SCALE: 3/8" = 1'-0"

O'REILLY - PEPIN RESIDENCE

MASTER BATH SHOWER & TUB ELEVATION

AUGUST 2015

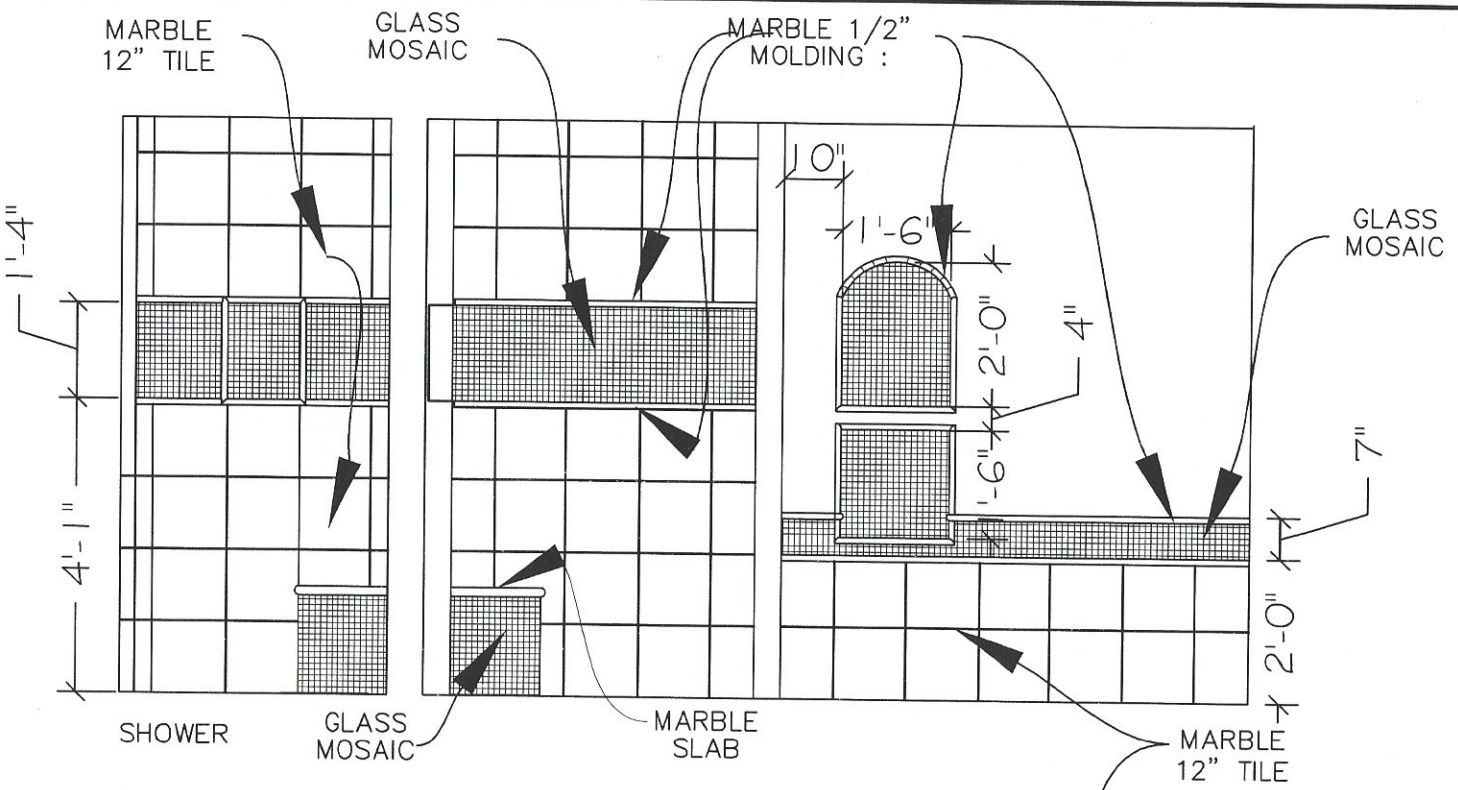

MASTER BATH ELEVATION VIEW

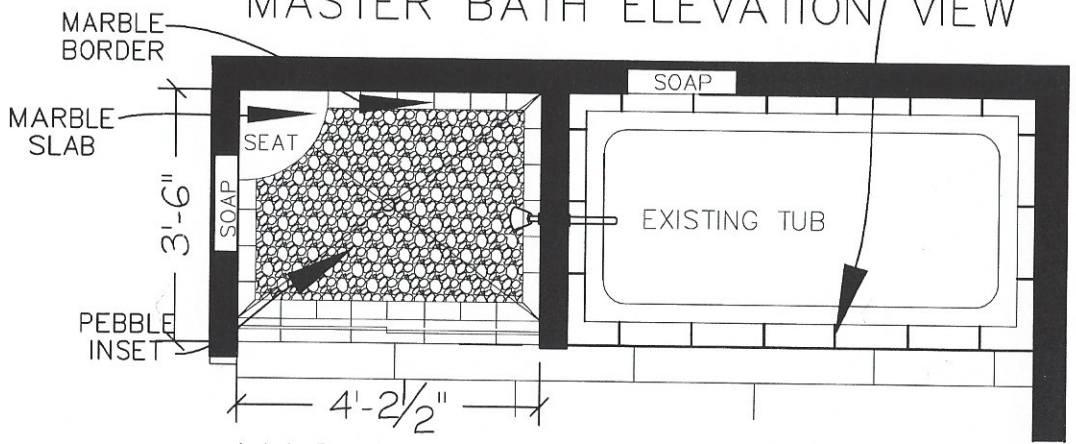

MASTER BATH PLAN VIEW

NOTE:
ALL DIMENSIONS TO BE FIELD VERIFIED.

SCALE: 3/8" = 1'-0"

DESIGNorigins, LLC

O'REILLY-PEPIN RESIDENCE
MASTER BATH HARDWARE SELECTIONS

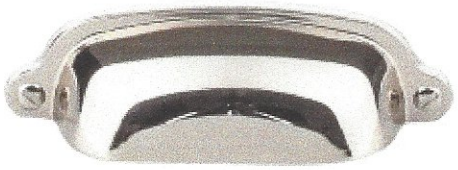

Drawer Hardware: Top Knobs,
Asbury Cup Pull,
2-9/16"cc, M1301-PN,
Polished Nickel Finish.

Door Hardware: Top Knobs,
Asbury Buckle Pull,
5-1/16"cc, M1267-PN,
Polished Nickel Finish.

O'REILLY-PEPIN RESIDENCE
MASTER BATH SELECTIONS

Marble Slab: MSI, Crema Marfil Marble Slab, Polished, 3cm Pre-Fab Slab Vanity Top.

Marble Brick: MSI, Crema Marfil Tumbled Marble, 3"x 6" (Brick Set).

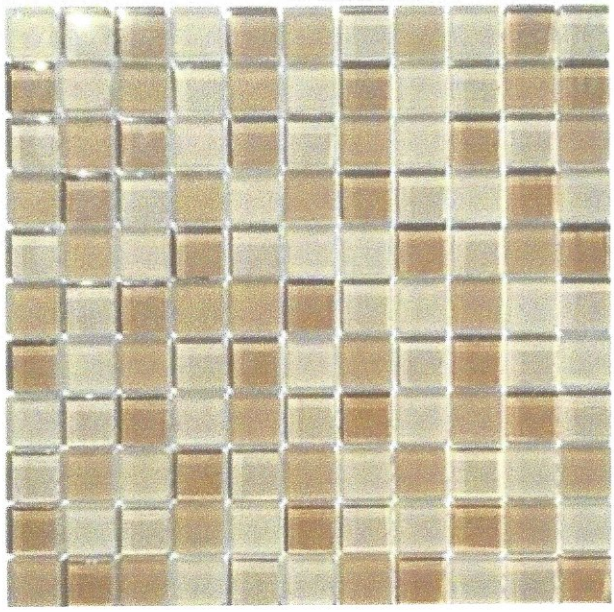

Glass Mosaic: MSI, Mocha Cream Blend Glass Mosaic, 1"x1"x8mm, (SMOT-GLSB-MC8mm).

Marble 1/2" Molding: MSI, Crema Marfil Marble Pencil Molding, ½" x 12".

#145 LIGHT SMOKE

Grout: Custom Building Products, #145 Light Smoke.

O'REILLY-PEPIN RESIDENCE
MASTER BATH SELECTIONS

Marble Tile: MSI, Crema Marfil Marble, Polished 12"x 12".

Marble Boarder: MSI,
Crema Marfil Tumbled Marble,
3"x 6", TCREMAR36T.

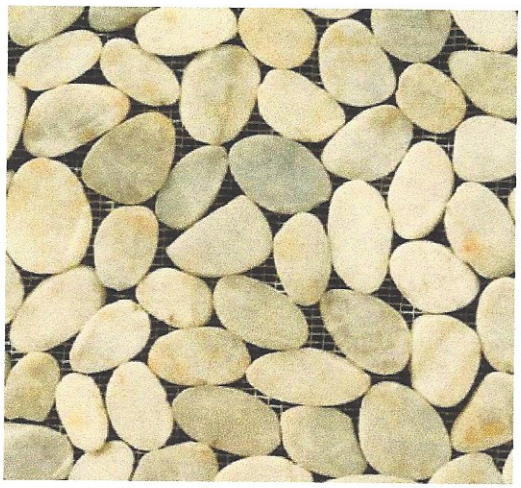

Pebble Inset: Emser Tile,
Rivera Pebbles Flat, Cream,
M05PEBBCR1212MF.

O'REILLY-PEPIN RESIDENCE
MASTER BATH SELECTIONS

Sink: Kohler, Serif Undermount Oval Sink, K-2824-0, White Cast Iron.

Faucet: Kohler, Kelston Wide-Spread Faucet, Polished Chrome.

Toilet: Kohler, Kelston Comfort Height, 2-piece, Elongated Toilet, White.

Shower Faucet: Kohler, Kelston, Polished Chrome.